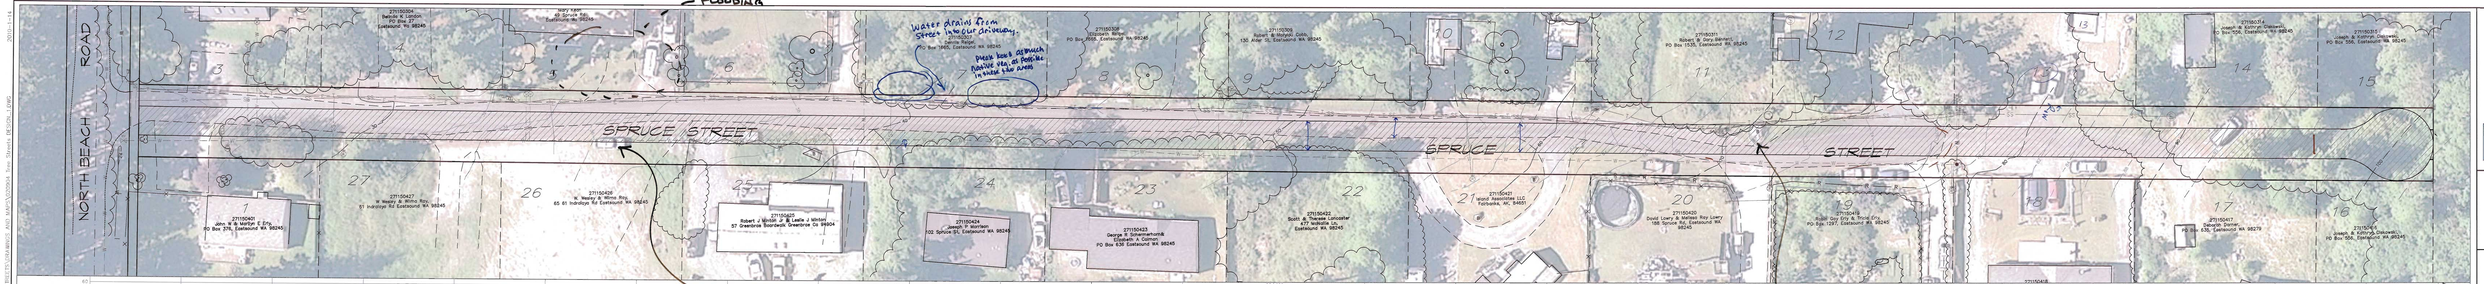

STORM DRAIN NEEDS TO BE PIPED UNDERGROUND (AFTER TREATMENT) TO ALLOW SOME SHOULDER PARKING. NOT ENOUGH ROOM FOR OPEN DITCHES AND CULVERTS.

DO YOU HAVE UP-TO-DATE TRAFFIC COUNTS ?

BETTER TO CURVE STREET AROUND ROCK AT SPRUCE & HEMLOCK

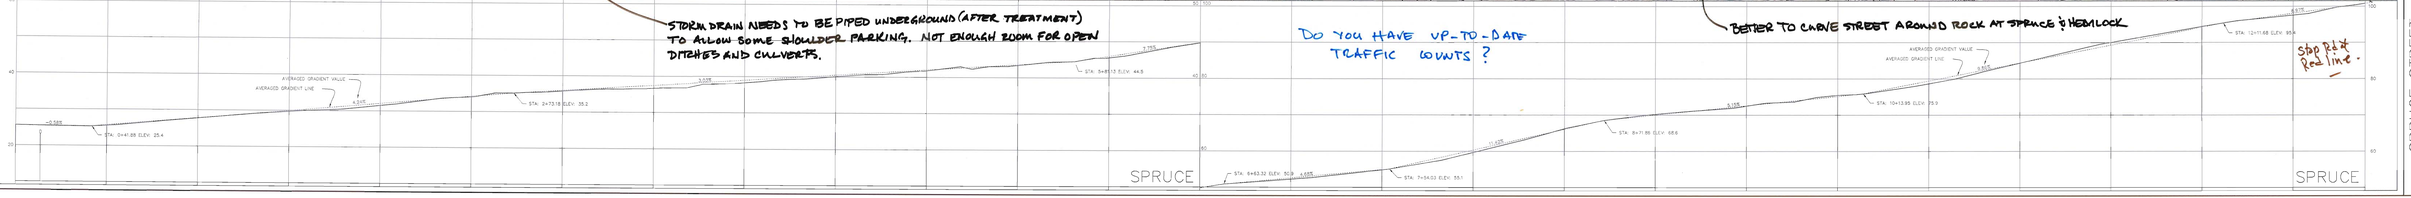

Public Works Department
San Juan County
915 Spring St, P.O. Box 729 • (360) 370-5500
Friday Harbor, WA 98250 • Fax (360) 378-3922
www.co.san-juan.wa.us/publicworks
email: publicworks@sanjuanworks.org

DATE: 20100114
SCALE: 1" = 20'
DRAWN: JAL
DESIGNED: -na-
APPROVED: -na-

SPRUCE STREET

CHIPSEAL AND DRAINAGE PROJECT
ORCAS ISLAND
COUNTY ROAD # 217 - PROJECT # 020904