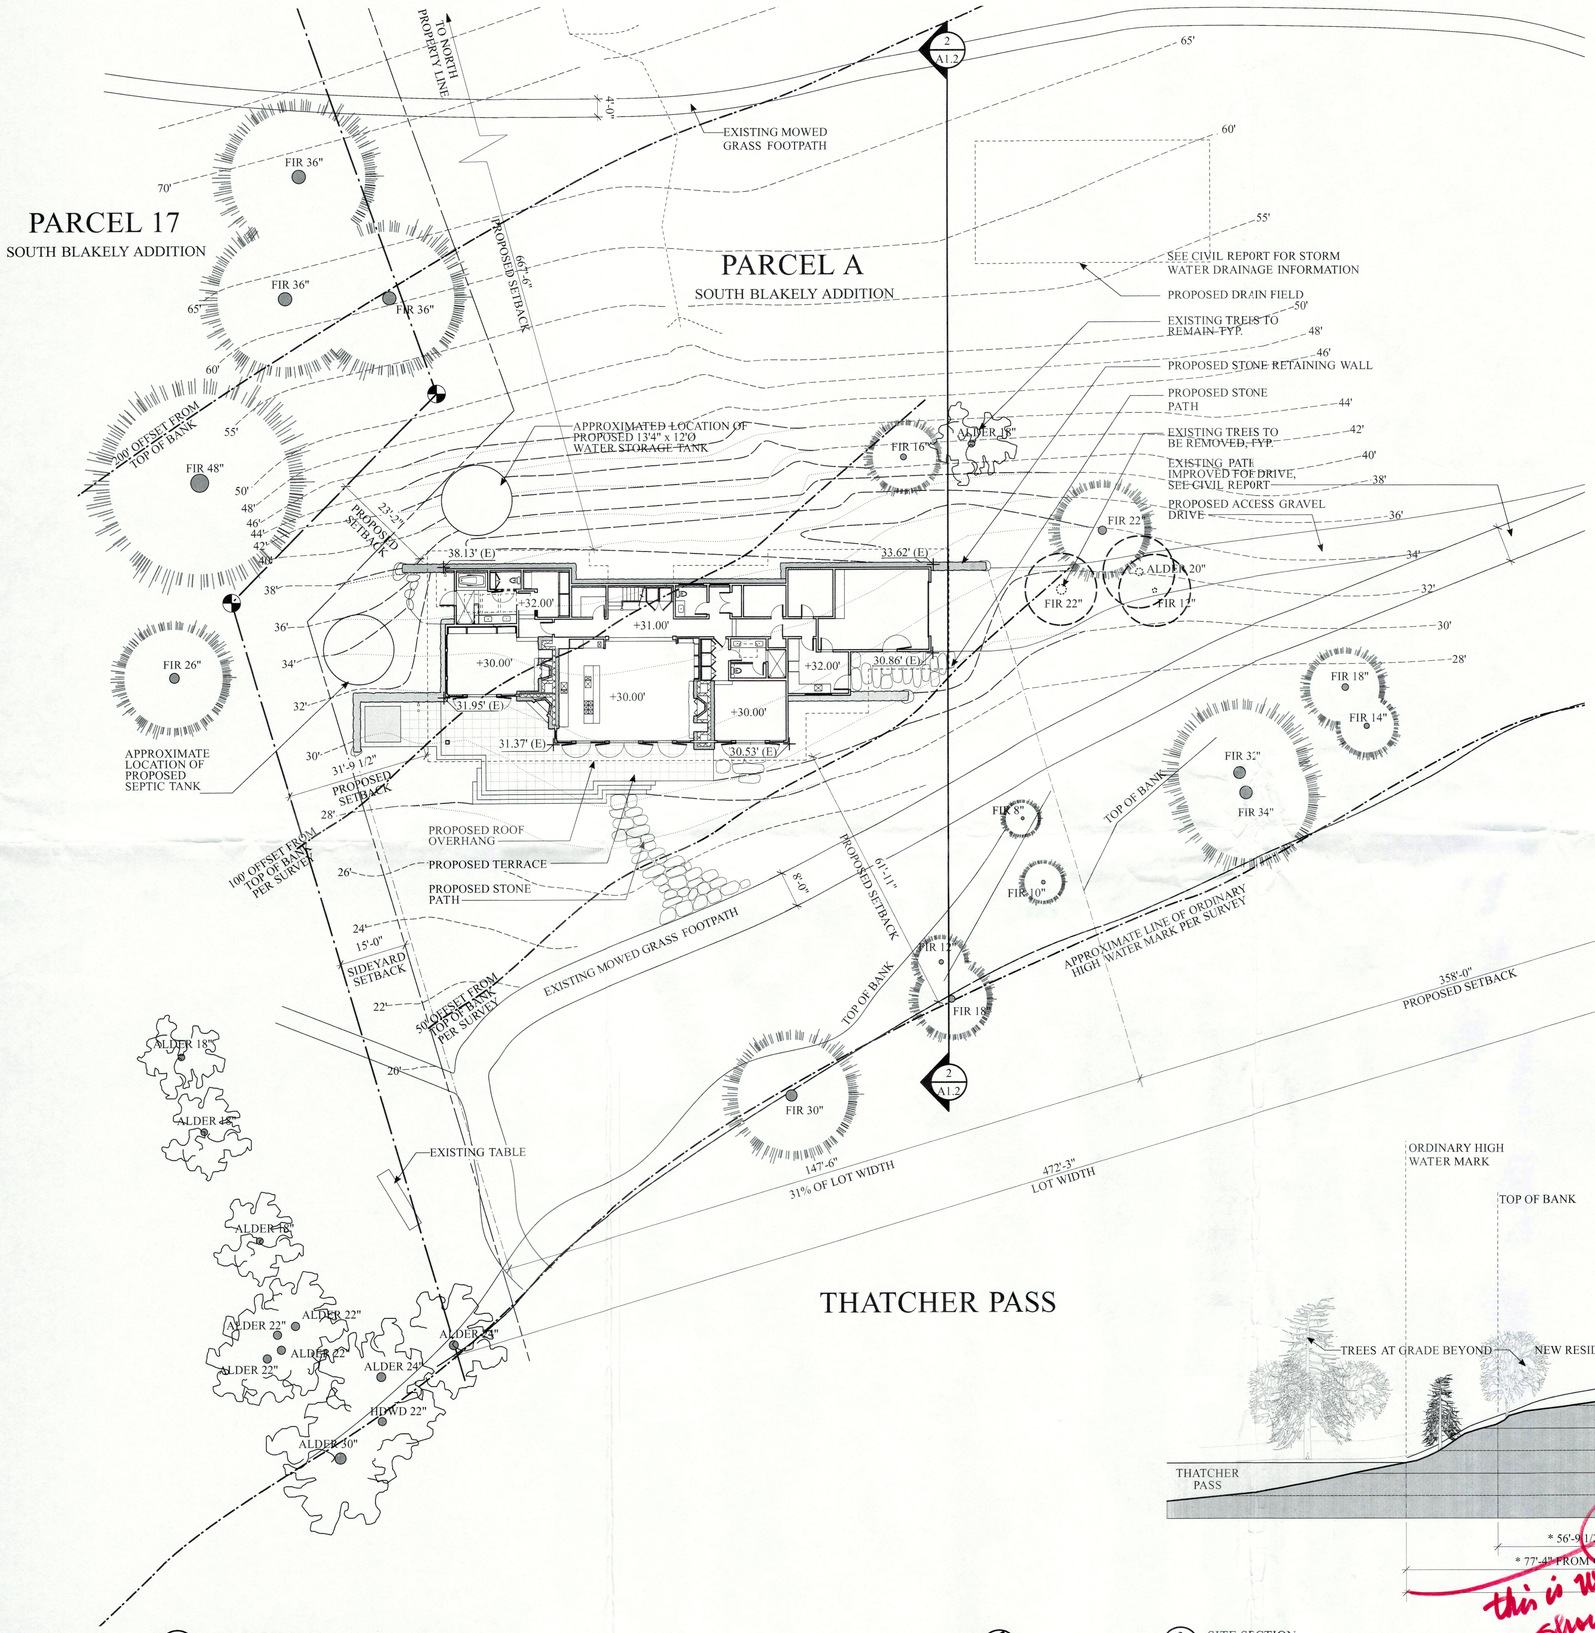

1 A1.2 SITE & TREE PLAN
Scale: 1/16" = 1'-0"

LEGEND:

ALDER 12" / FIR 16"	EXISTING TREES TO REMAIN- SPECIES AND TRUNK SIZE (NOTE: TREE CANOPY IS SHOWN DIAGRAMMATICALLY)
	EXISTING TREES TO BE REMOVED
+72.50'	SPOT ELEVATION
	EXISTING CONTOURS TO REMAIN
	NEW CONTOURS
	MODIFIED EXISTING CONTOURS

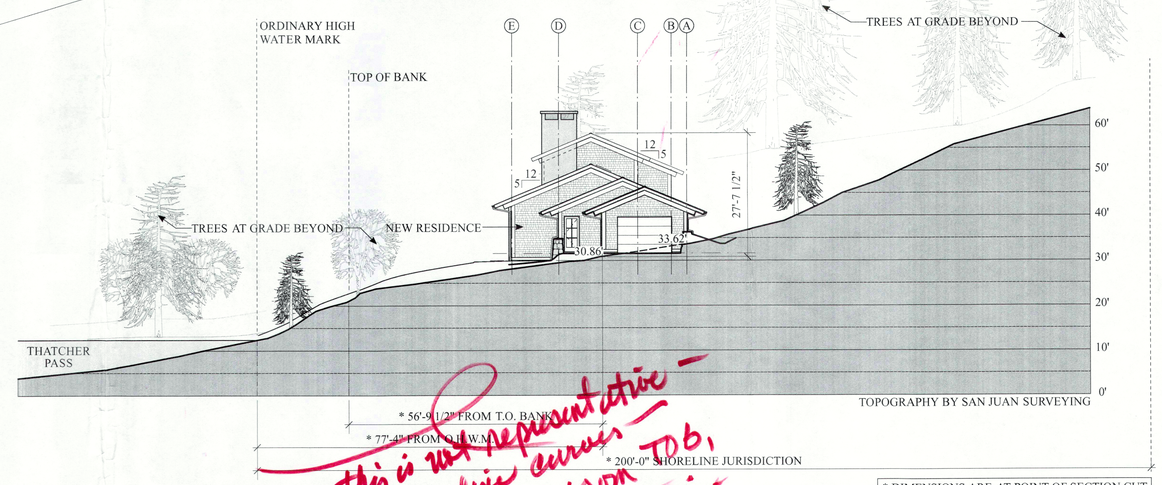

this is not representative — shoreline curves min. 50' from TOB, whenever that is.

2 A1.2 SITE SECTION
Scale: 1/16" = 1'-0"

0 8' 16' 32'

SULLIVAN CONARD ARCHITECTS

1305 EAST JEFFERSON STREET
SEATTLE, WASHINGTON 98122
P 206 329 4227 F 206 324 2584
WWW.SULLIVANCONARD.COM

BEACH HOUSE
Whaleback
Blakely Island,
WA 98222

Owner:
H. Jon & Judith Runstad
Stacey Runstad Campbell Trust
Kayley Runstad Westra Trust

1201 Third Ave. #2700
Seattle, WA 98101

Tax Parcel No.:
151024002

Description:
A portion of
Section 10, T. 35 N.,
R 1 W., W.M.

Stamp:
4456 REGISTERED ARCHITECT
STEPHEN M. SULLIVAN
STATE OF WASHINGTON

Title:
ENLARGED PARTIAL SITE & TREE PLAN AND SITE SECTION

Mark	Date	Issue Description
1	8/26/10	BUILDING PERMIT

File Name: RUNS-B 1.0 SITE.vwx
Plot Date: 08/26/10
Project ID: RUNS-B
Drawn: MS Checked: JR/SS
Issue For: PERMIT

Sheet:
A1.2

© SULLIVAN CONARD ARCHITECTS PLLC