LEGEND

- Property boundary
- Tree line
- Brushy or deciduous areas
- (XyZ) Soil type
- Soil type boundary
- Edge of water
- Paved road
- Dirt road
- Trail
- (x) Camp site
- [RR] Restroom

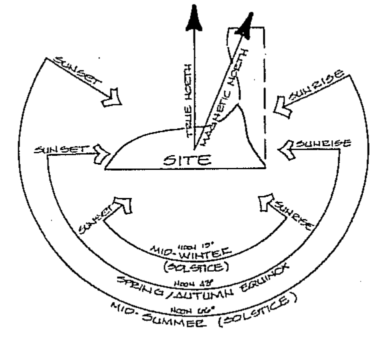

SUN DIAGRAM

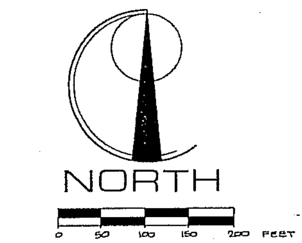

DISCLAIMER:
This map is based on an aerial survey and other previously mapped information provided by the San Juan County Park Board. Other information has been added based on comparison of aerial photography and observed ground conditions. Aerial mapping was done by WALKER AND ASSOCIATES of Seattle (206-244-2300). Contours in vegetated areas do not meet National Map Accuracy Standards, due to dense tree cover.
All mapped information shown must be considered approximate. Field surveys will be required to determine the actual locations of all information shown. This map should not be used as a basis for construction, installation, or modification of any facilities or structures.

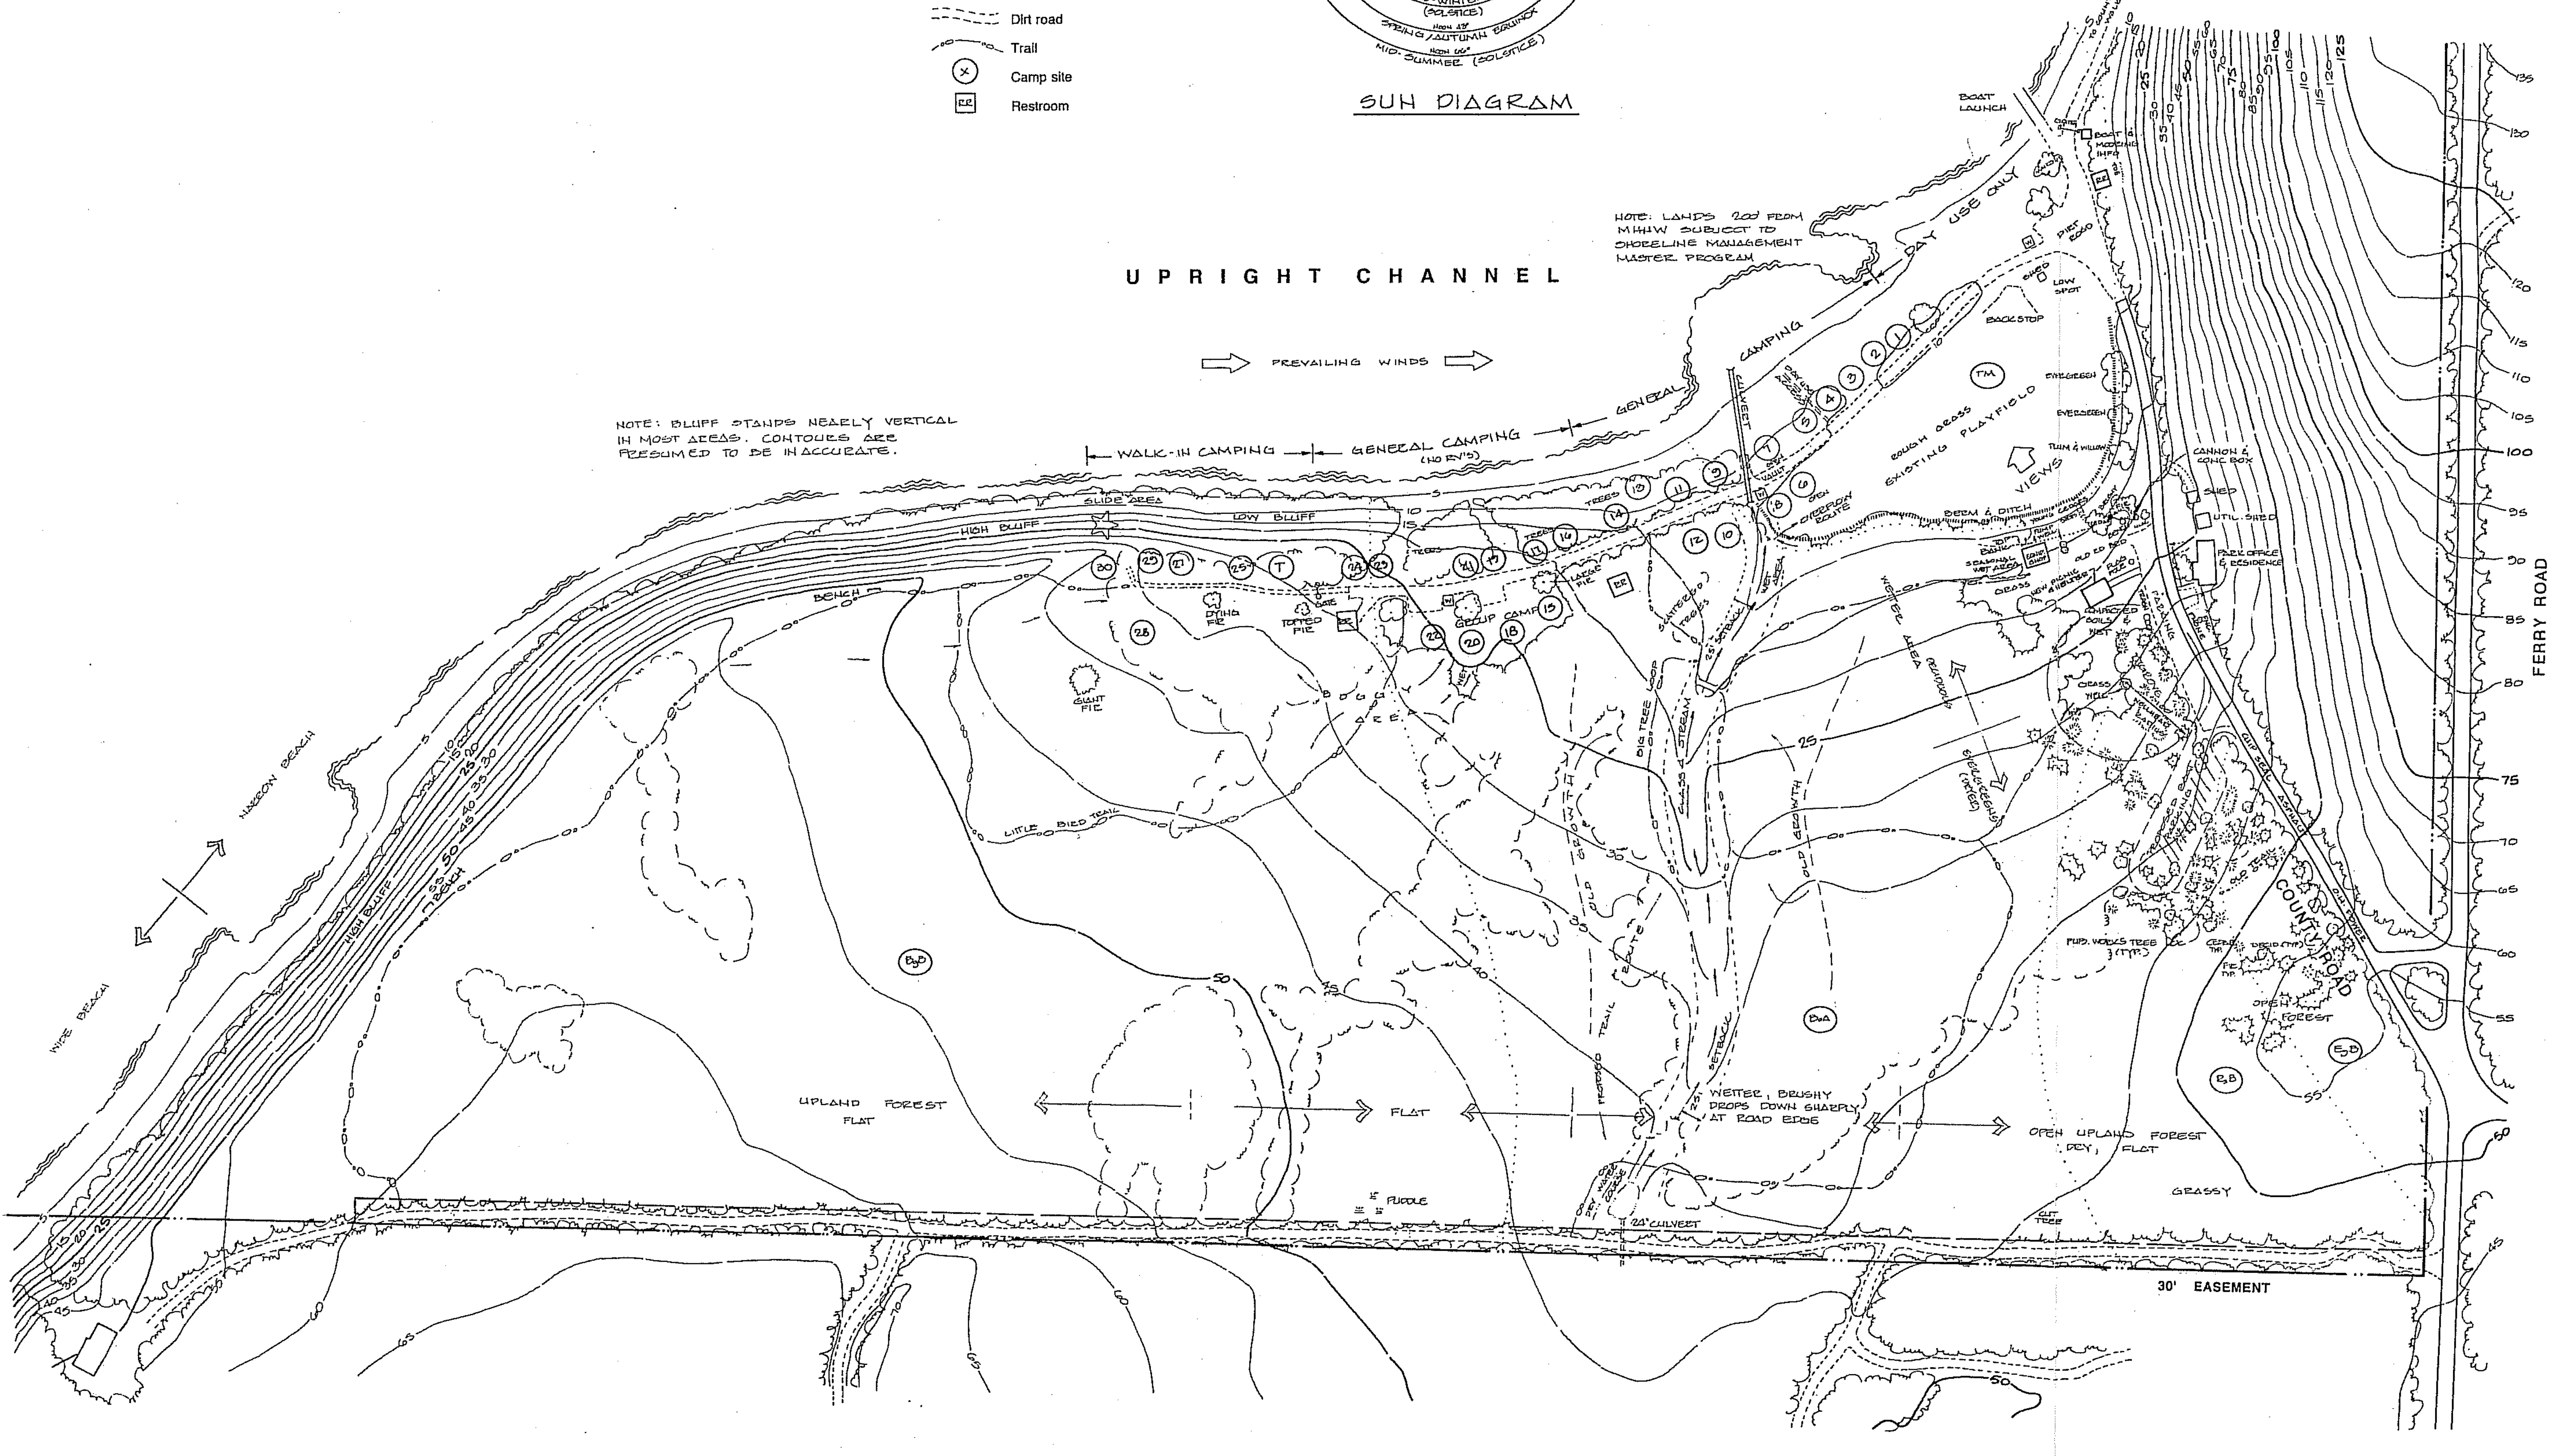

Section 2, Township 35 North, Range 2 West, W.M.

SITE ANALYSIS

ODLIN COUNTY PARK

LOPEZ ISLAND, WASHINGTON

peg ferm design

P.O. BOX 1031
MONROE, WA 98272
360-794-8418

REVISIONS
1 NOV. 4 2002
2 NOV. 11 2003

DATE 3-3-98
SCALE 1" = 100'
FILE ODLIN

SHEET NO
1 OF 1